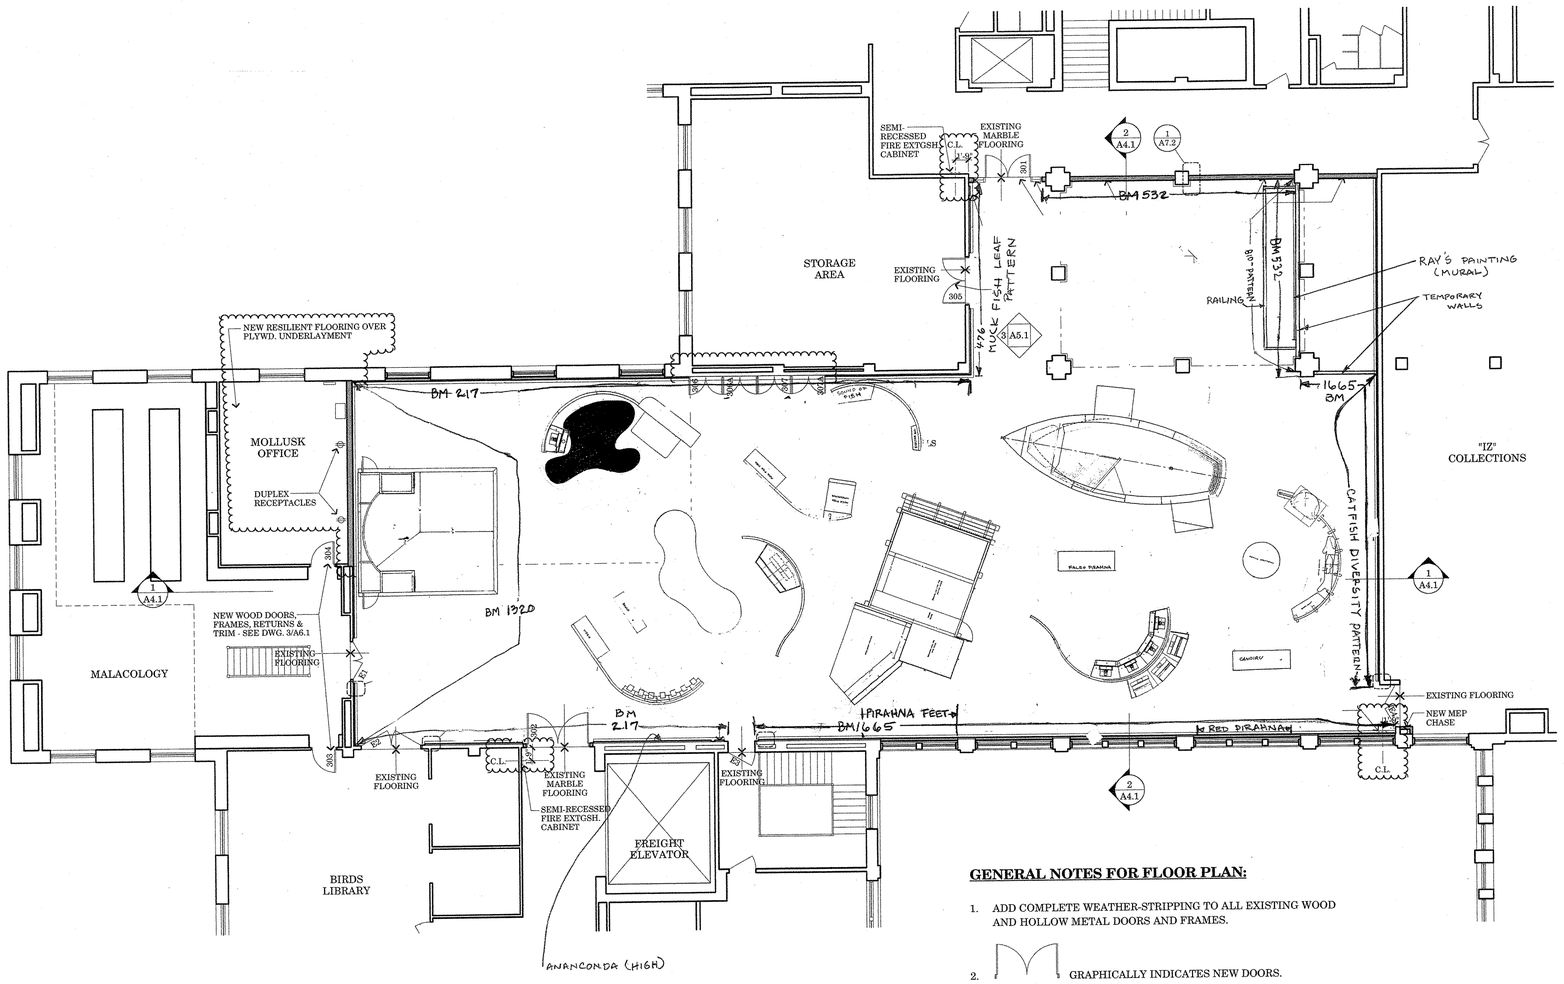

BMOORE COLORS

217
1320
1665
532
476

GENERAL NOTES FOR FLOOR PLAN:

1. ADD COMPLETE WEATHER-STRIPPING TO ALL EXISTING WOOD AND HOLLOW METAL DOORS AND FRAMES.
2. GRAPHICALLY INDICATES NEW DOORS.
3. GRAPHICALLY INDICATES EXISTING DOORS.
4. GRAPHICALLY INDICATES NEW PARTITIONS.
5. REFER TO DRAWING A5.1 FOR INTERIOR ELEVATIONS.
6. ALL ELECTRICAL, MECHANICAL AND PLUMBING PENETRATIONS THROUGH WALLS MUST BE SEALED TO ESTABLISH AN AIR BARRIER.

N

1 **Floor Plan**

Carnegie Museum of Natural History

TRAVELING EXHIBIT GALLERY

Client:

Carnegie Museum
4400 Forbes Avenue
Pittsburgh, PA 15213-4080
Tel (412) 622-3390 Fax (412) 622-3388

Architect:

E. Verner Johnson and Associates, Inc.
222 Berkeley Street
Suite 1350
Boston, Massachusetts 02116
Tel (617) 437-6262 Fax (617) 437-1272

Structural Engineer:

Atlantic Engineering Services
650 Smithfield Street, Suite 1200
Pittsburgh, PA 15222
Tel (412) 338-9000 Fax (412) 338-0051

M/E/P Engineer:

H.F. Lenz Company
1407 Scalp Avenue
Johnstown, PA 15904-3329
Tel (814) 269-9300 Fax (814) 269-9301

Envelope Specialists:

Simpson Gumpertz & Heger Inc.
297 Broadway
Arlington, MA 02474-5310
Tel (781) 643-2000 Fax (781) 643-2009

Revisions / Issuances:

Date: 8 JULY 2002
Drawn By: JK
Scale: 1/8" = 1'-0"

FLOOR PLAN

A2.1